ALL DIMENSIONS TO BE CHECKED ON SITE
NO DIMENSIONS TO BE SCALED FROM THIS DRAWING
DRAWING IS TO BE READ IN CONJUNCTION WITH RELEVANT CONSULTANTS DRAWINGS

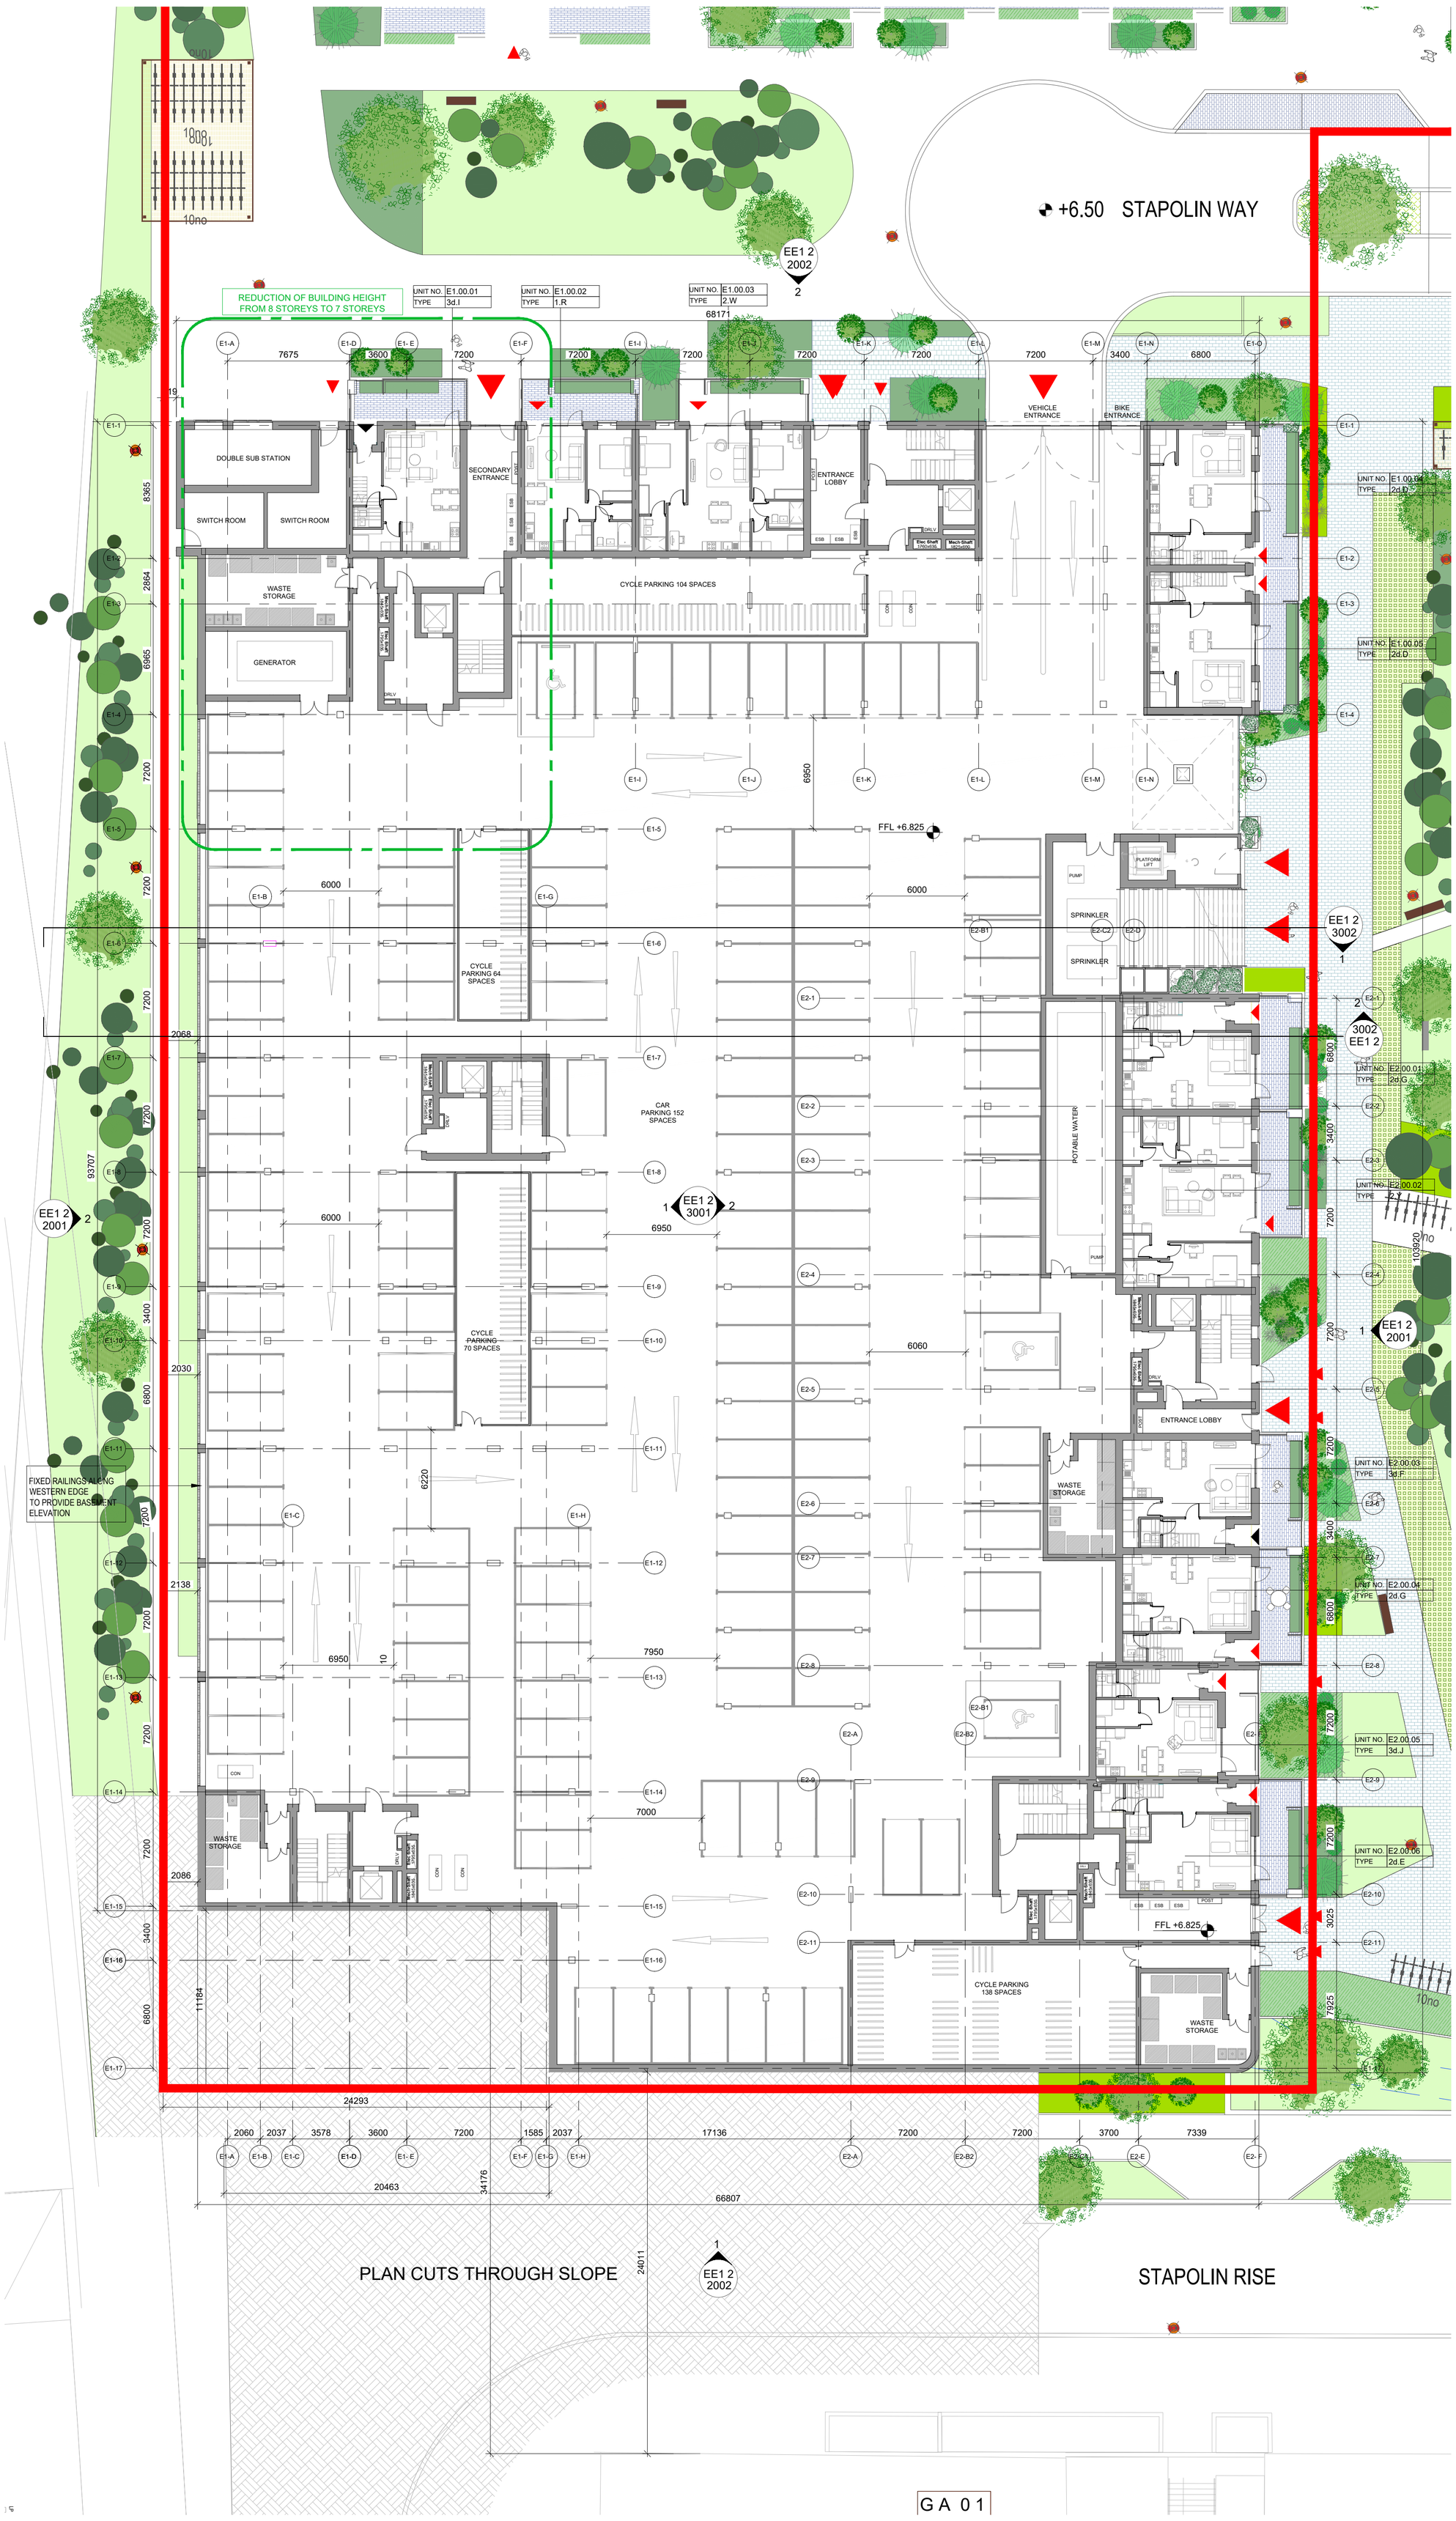

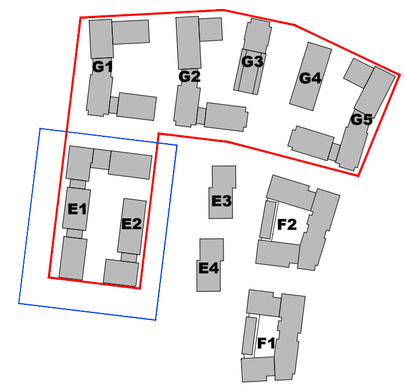

0 4 8 12 16 20m

NOTE

Refer to landscape Architect's information for landscape details
Refer to civil engineer's drawings for all drainage information

GENERAL ARRANGEMENT LEGEND

- SITE BOUNDARY
- 1 Ref — ELEVATION CALLOUT
- UNIT NO. Rm 101 / TYPE 2d.A2 — ROOM TAG
- SPOT ELEVATION ABOVE DATUM
- PROPOSED BUILDING ENTRANCE POINTS
- PROPOSED UNIT ENTRANCE POINT
- PROPOSED LETTER BOX LOCATIONS

REV	DATE	DESCRIPTION	CKH	DRN
P03	16/02/2023	ISSUED FOR PLANNING	EG	MC
P02	25/11/2022	ISSUED FOR PLANNING	EG	MC
P01	18/06/2021	ISSUED FOR PLANNING	RD	RC

STATUS CODE DESCRIPTION
ISSUED FOR PLANNING APPROVAL

CLIENT
THE SHORELINE PARTNERSHIP

PROJECT
PROJECT SHORELINE BALDOYLE GA03

DRAWING
Existing Permitted Block E1 & E2 Ground Floor Plan

PROJECT NUMBER 950659
DATE Feb 2023
SCALE@ A1: 1 : 200
DRAWN/CHECKED: MC/ EG
STATUS CODE: A1
DRAWING NUMBER 950659 P EE1 2 1009
REVISION P03

Henry J Lyons
Architecture + Interiors
henryjlyons.com
+353 1 888 3333
info@henryjlyons.com
51-54 Pearse Street
Dublin D02 KA66

1 BLOCK E1 & E2 PERMITTED GROUND FLOOR PLAN
1 : 200